BHARTIYAM RESTAURANT

TRIPTY RESTAURANT

ALL THE STANDS IN THIS HALL SHOULD HAVE ENTRY / EXIST ON ALL THE VISIBLE SIDES FACING PASSAGES & TRANSPARENCY IN THE PARTITIONS SHOULD BE MAINTAINED. THE DESIGN OF THE STAND SHALL BE GOT APPROVED FROM ARCHITECTURE DEPARTMENT BEFORE START OF THE STAND CONSTRUCTION.

9th PRINTPACK INDIA' 2009

HALL 6 (GROUND FLOOR PLAN)

JANUARY 18 - 23, 2009.

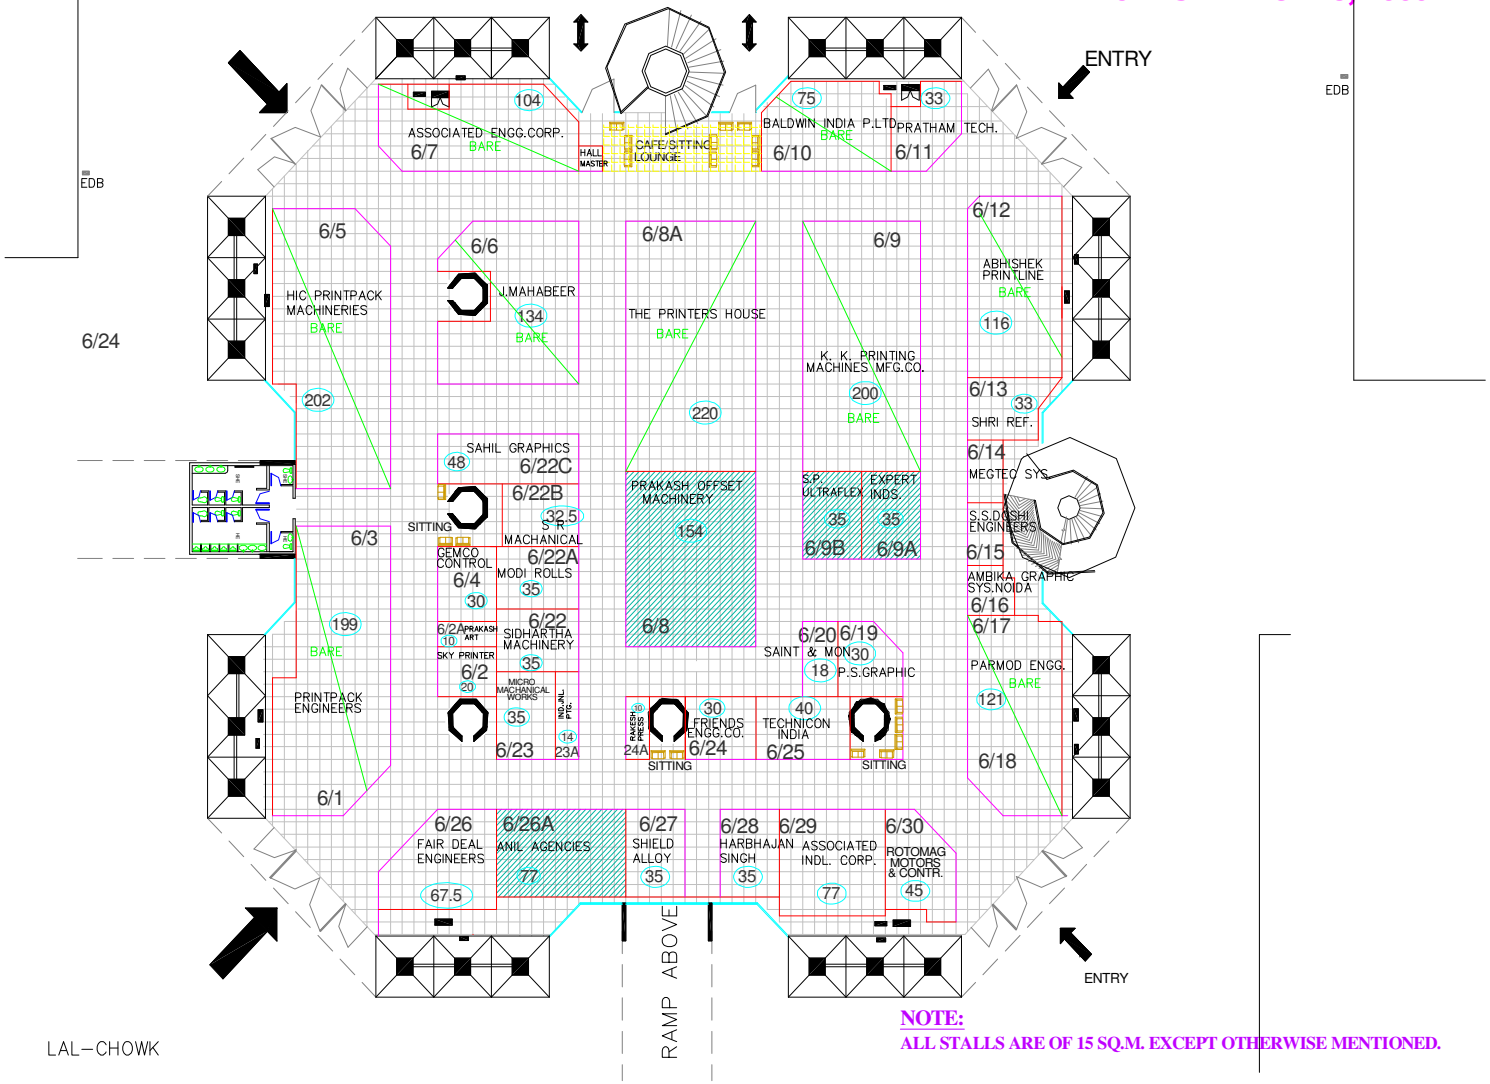

NOTE:

ALL STALLS ARE OF 15 SQ.M. EXCEPT OTHERWISE MENTIONED.

PLAN AMENDED : 19-1-2009